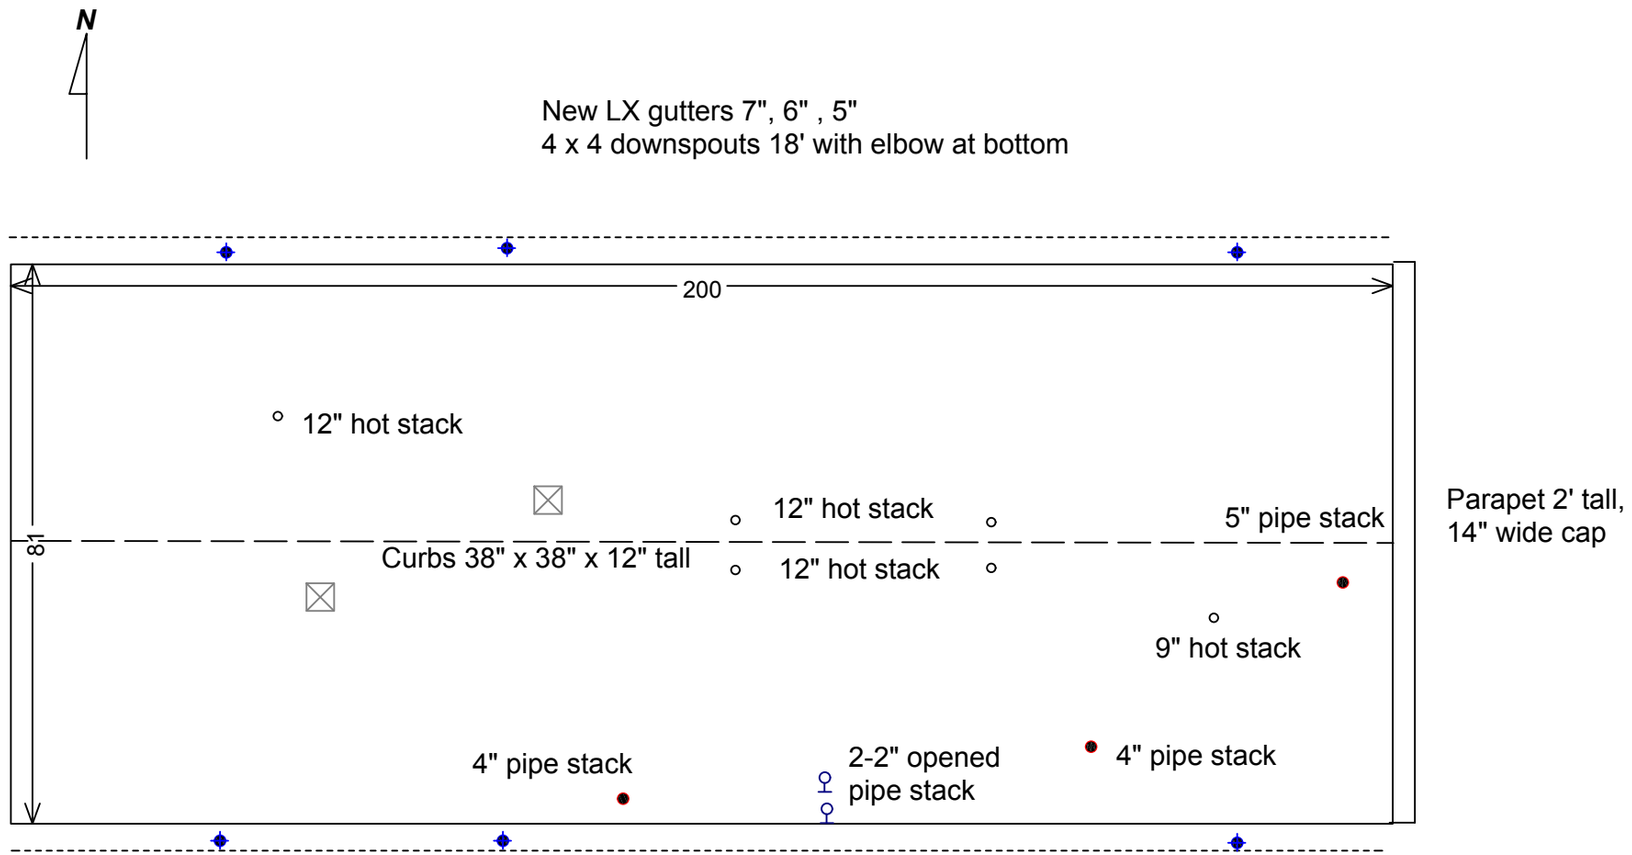

Metal Retro-fit (Kirby Building)
Building Ht. 18'
Pull test 300#
Pitch 1 / 12

Flute filler: 1.25" x 9"
Ribs 12" on center

Legend

Control Joint
Expansion Joint

Roof Top Units

HVAC on Curb
Skylight
Roof Hatch
Unit on Curb
HVAC on Sleepers
Unit on Sleepers

Projections

Plumbing Stack
Hot Stack
Pitch Pan
Metal Sleeve Stack

Drainage

Drain (Existing)
Scupper
Drain (New)

Miscellaneous

Gas Line
Crickets
Walkway
Roof Level Change
Paver Walkway
Core Test

Problem Indicators

Blister
Ridging
Ponding
Bare Spot
XXXXX Flashing Problem
Photo Indicator

* Note: -U indicates an unused item

Jewett Roofing Company
1800 S. Elm St., Greenville, IL 62246
Tel: (618) 664-2346 Fax: (618) 664-2350

Project

Customer

DWG. By BK

Date July, 13, 2010

Scale N.T.S

This drawing is the property of Estero Roofing Co.
It may not be reproduced without consent.